AIKEN TECHNICAL COLLEGE

BUILDING A - ADMINISTRATION BUILDING

FLOOR 2

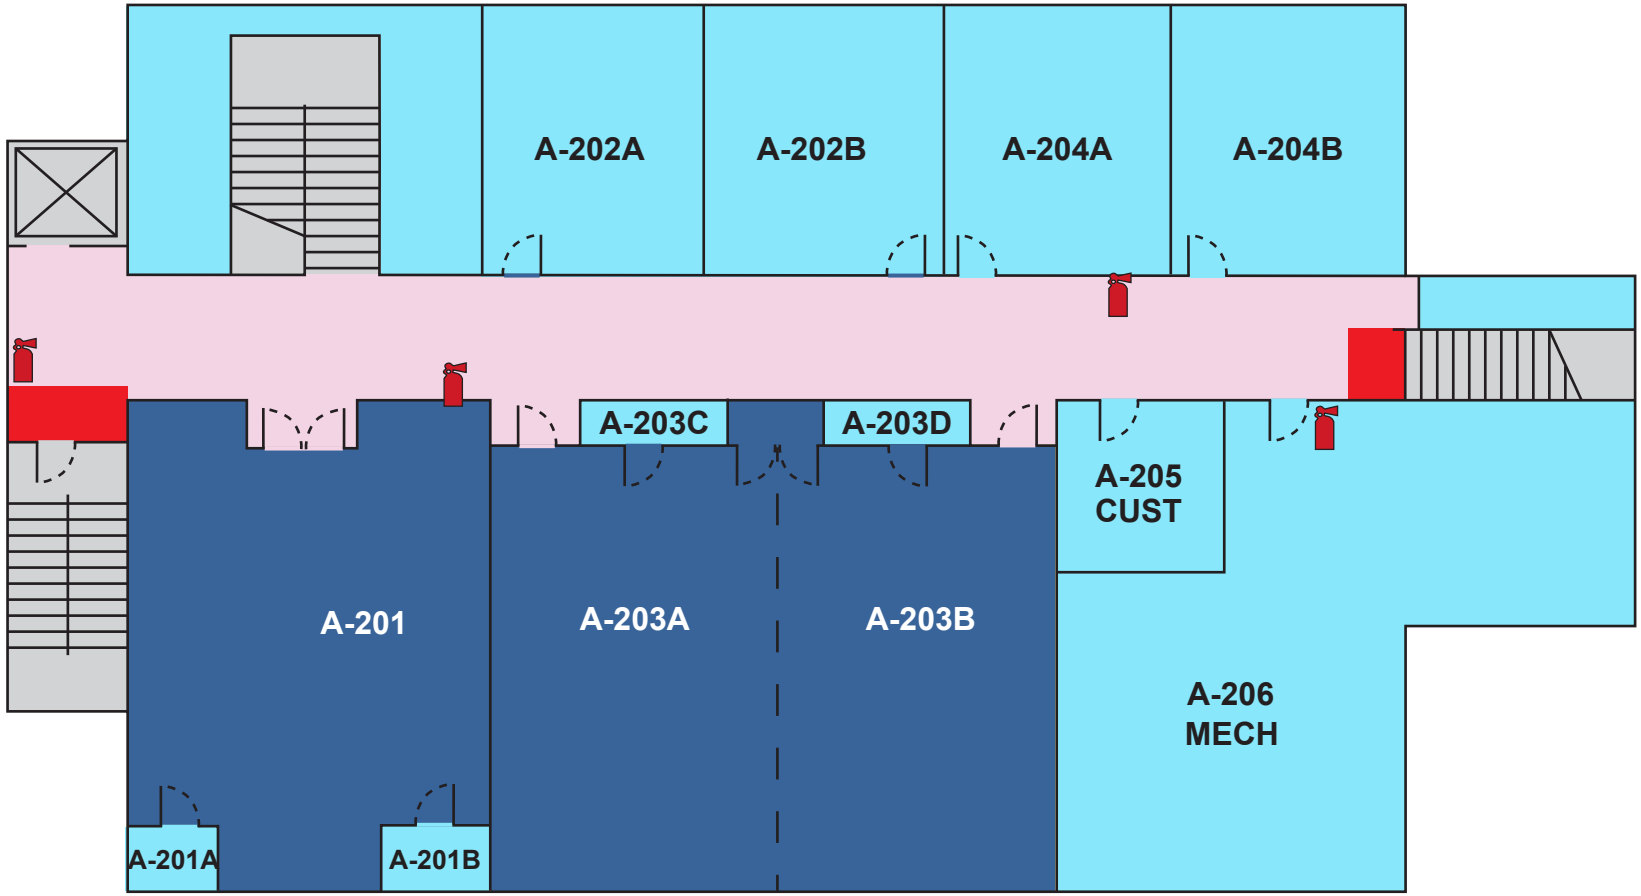

LEGEND

EXIT	HALL
OFFICE	FIRE EXTING
CLRM	RR
CONF RM	MISC.

© WWW.SAFETYMAP.COM 2026