AIKEN TECHNICAL COLLEGE

E BUILDING

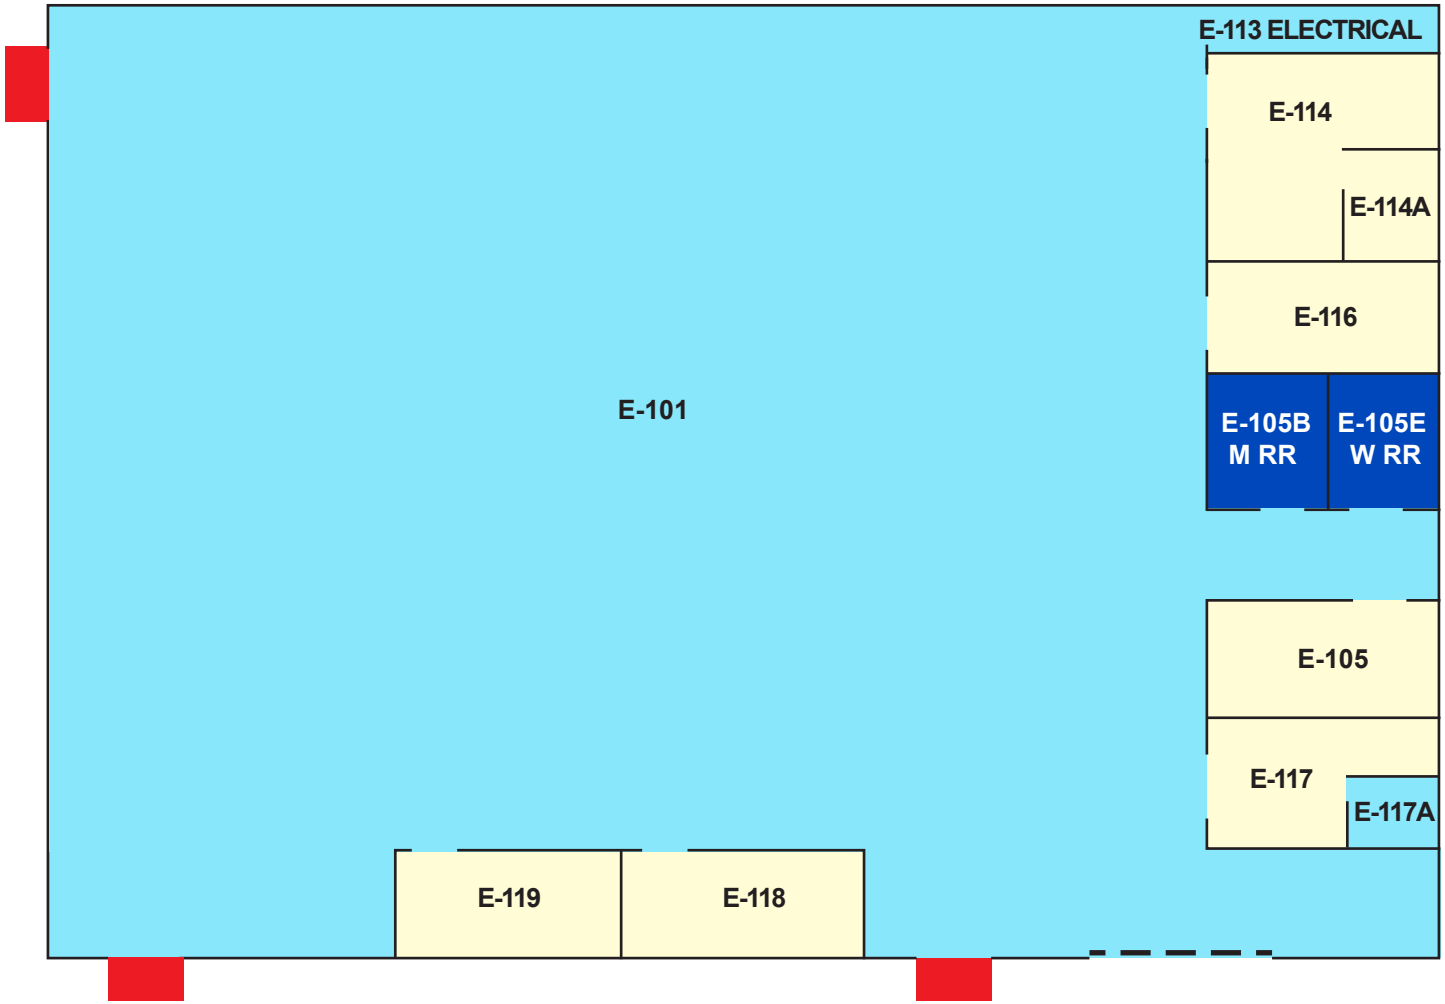

LEGEND

EXIT	HALL	CLRM
OFFICE	FIRE EXTING	CONF RM
RR	MISC.	

© WWW.SAFETYMAP.COM 2026