AIKEN TECHNICAL COLLEGE

BUILDING G

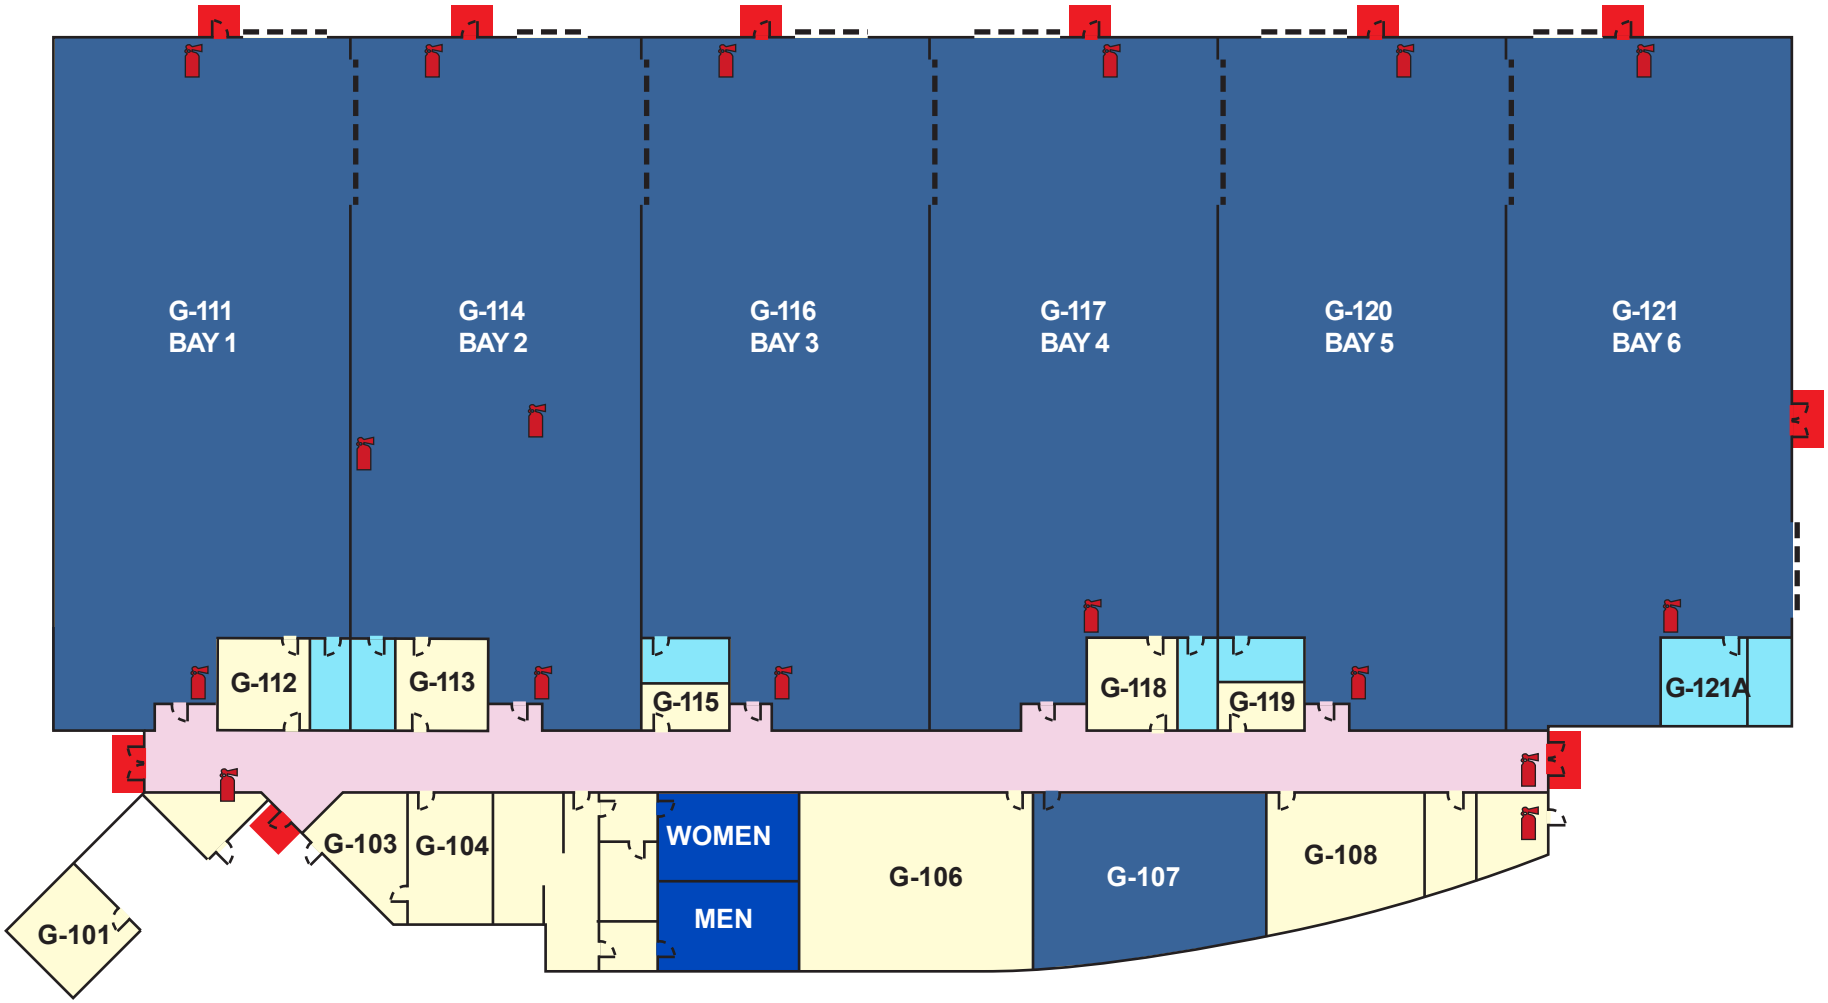

LEGEND

EXIT	HALL
OFFICE	FIRE EXTING
CLRM	RR
CONF RM	MISC.

© WWW.SAFETYMAP.COM 2026